


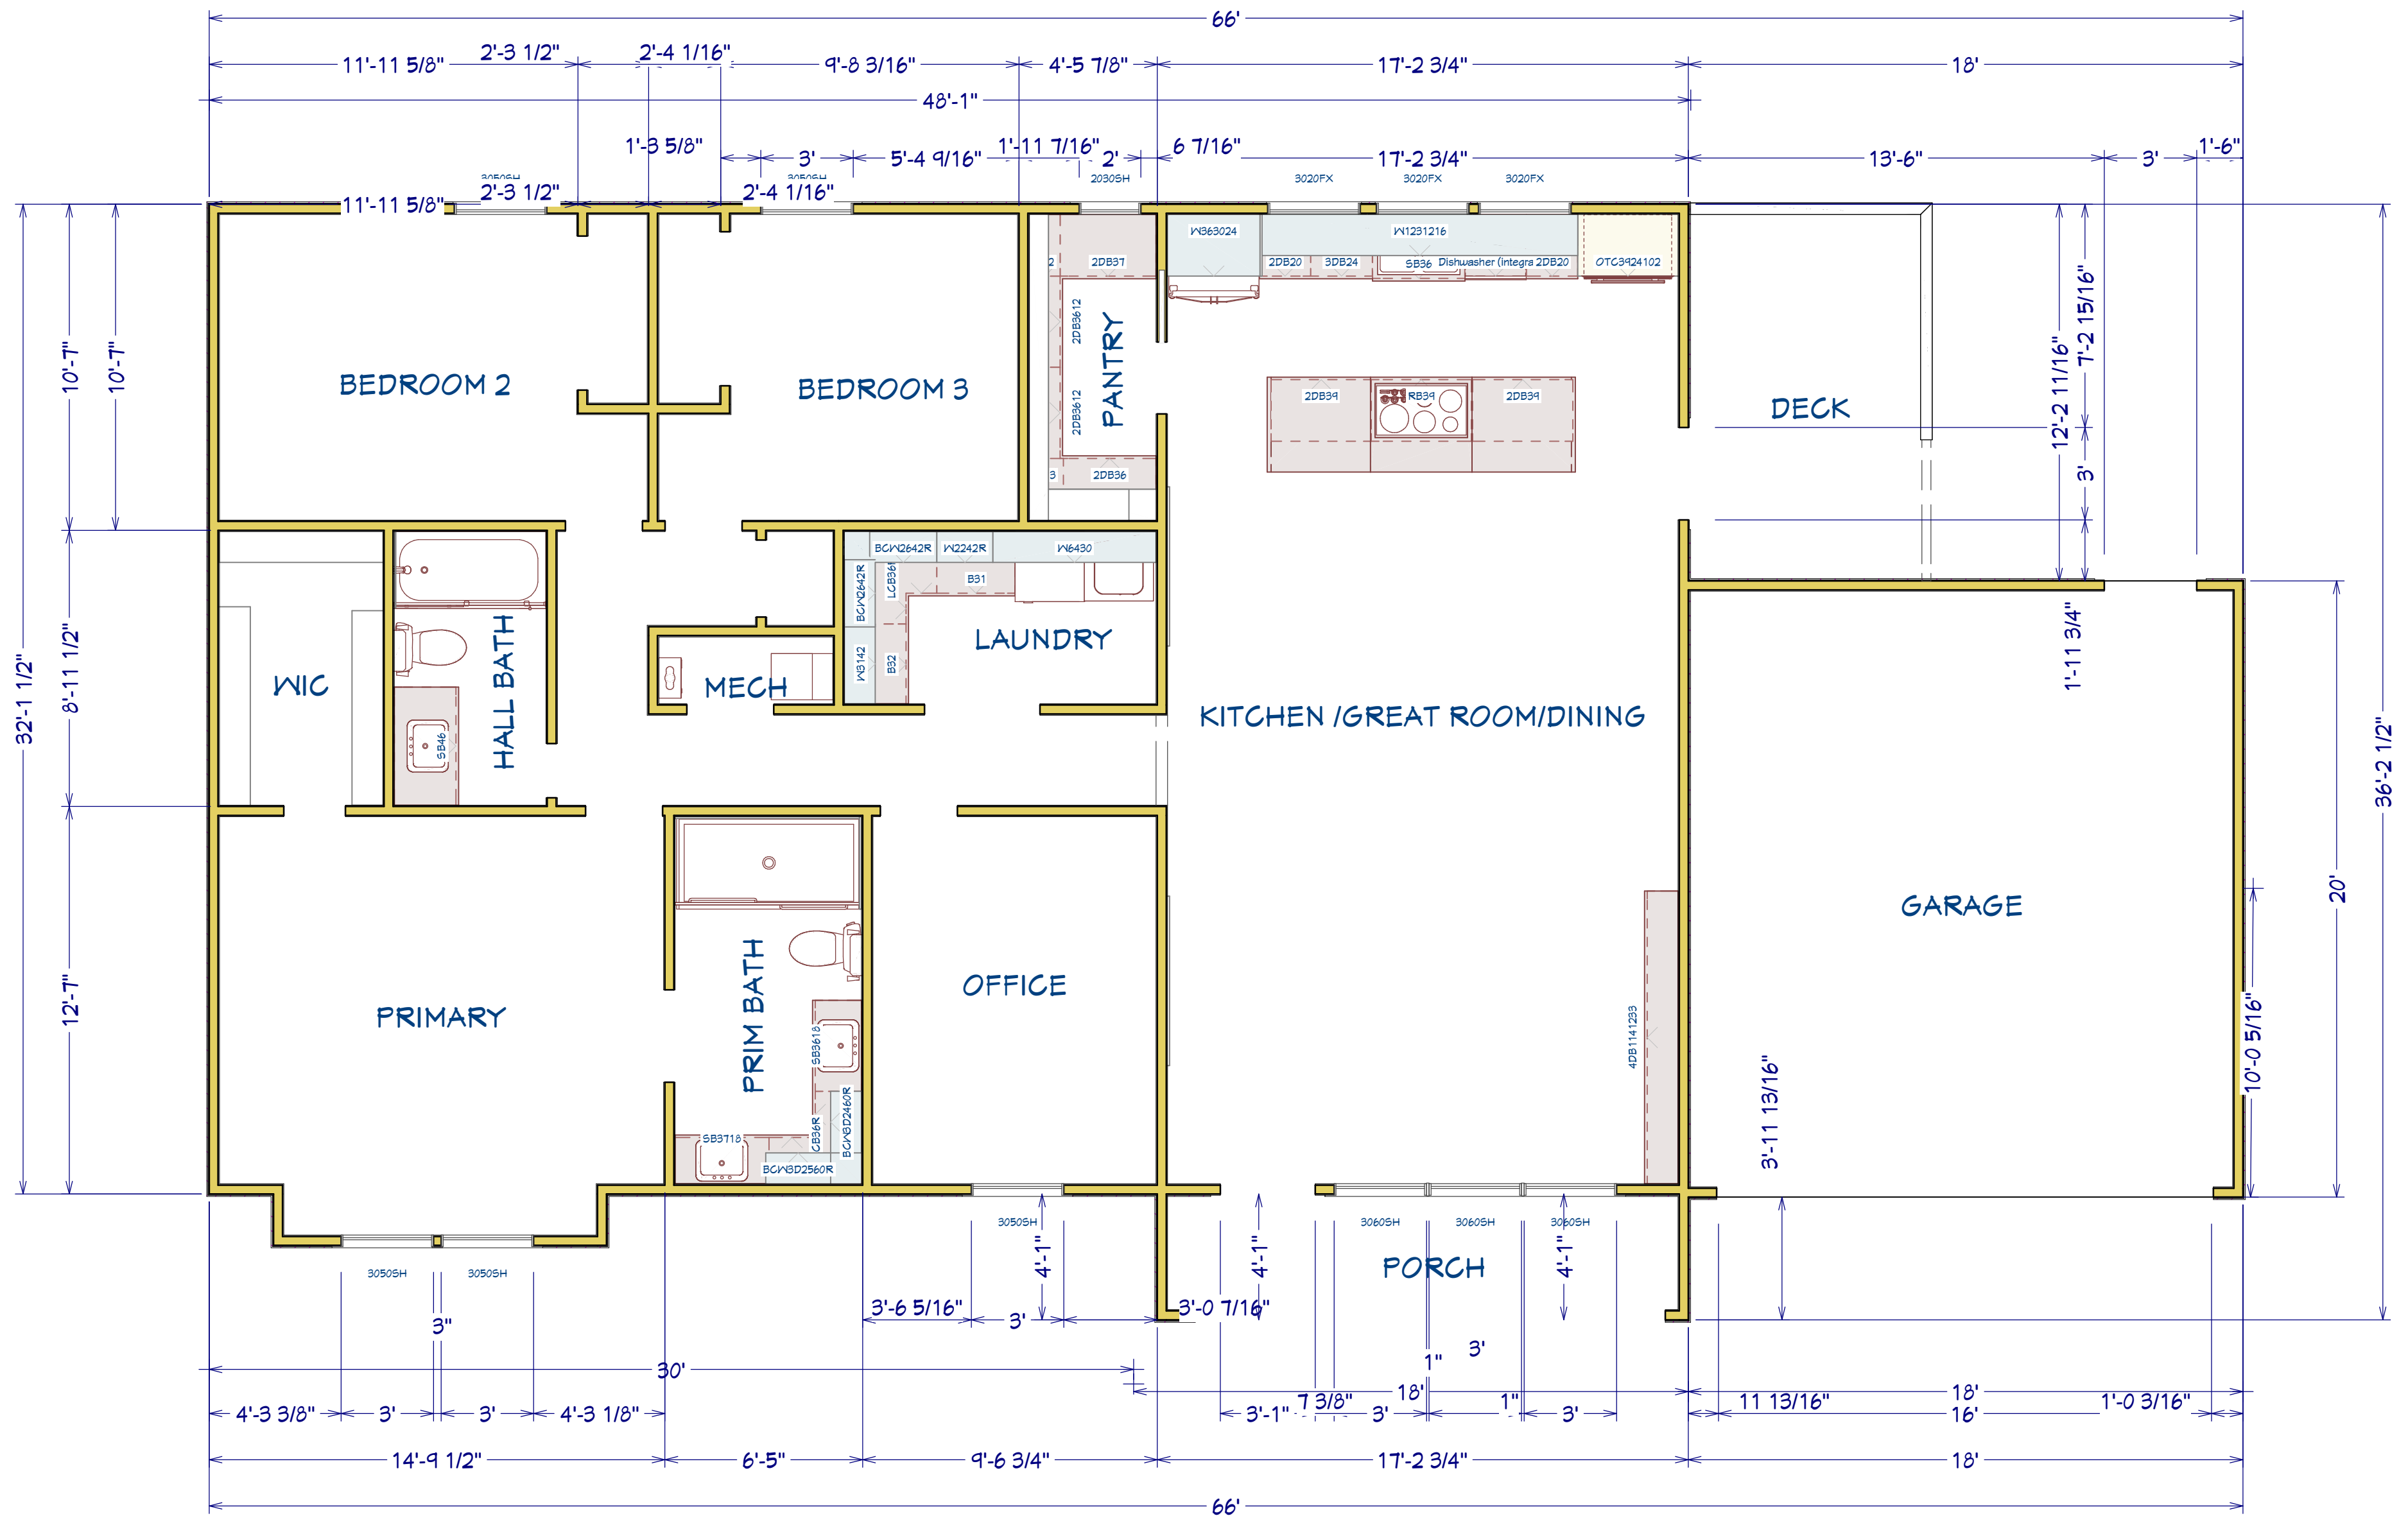

LIVING AREA
1560 SQ FT

NO.	DESCRIPTION	BY	DATE			
SHEET TITLE:						
Floor plan						
PROJECT DESCRIPTION:						
Comanche						
DRAWINGS PROVIDED BY:						
John Phillips						
DATE:						
SCALE:						
SHEET:						
A-1						